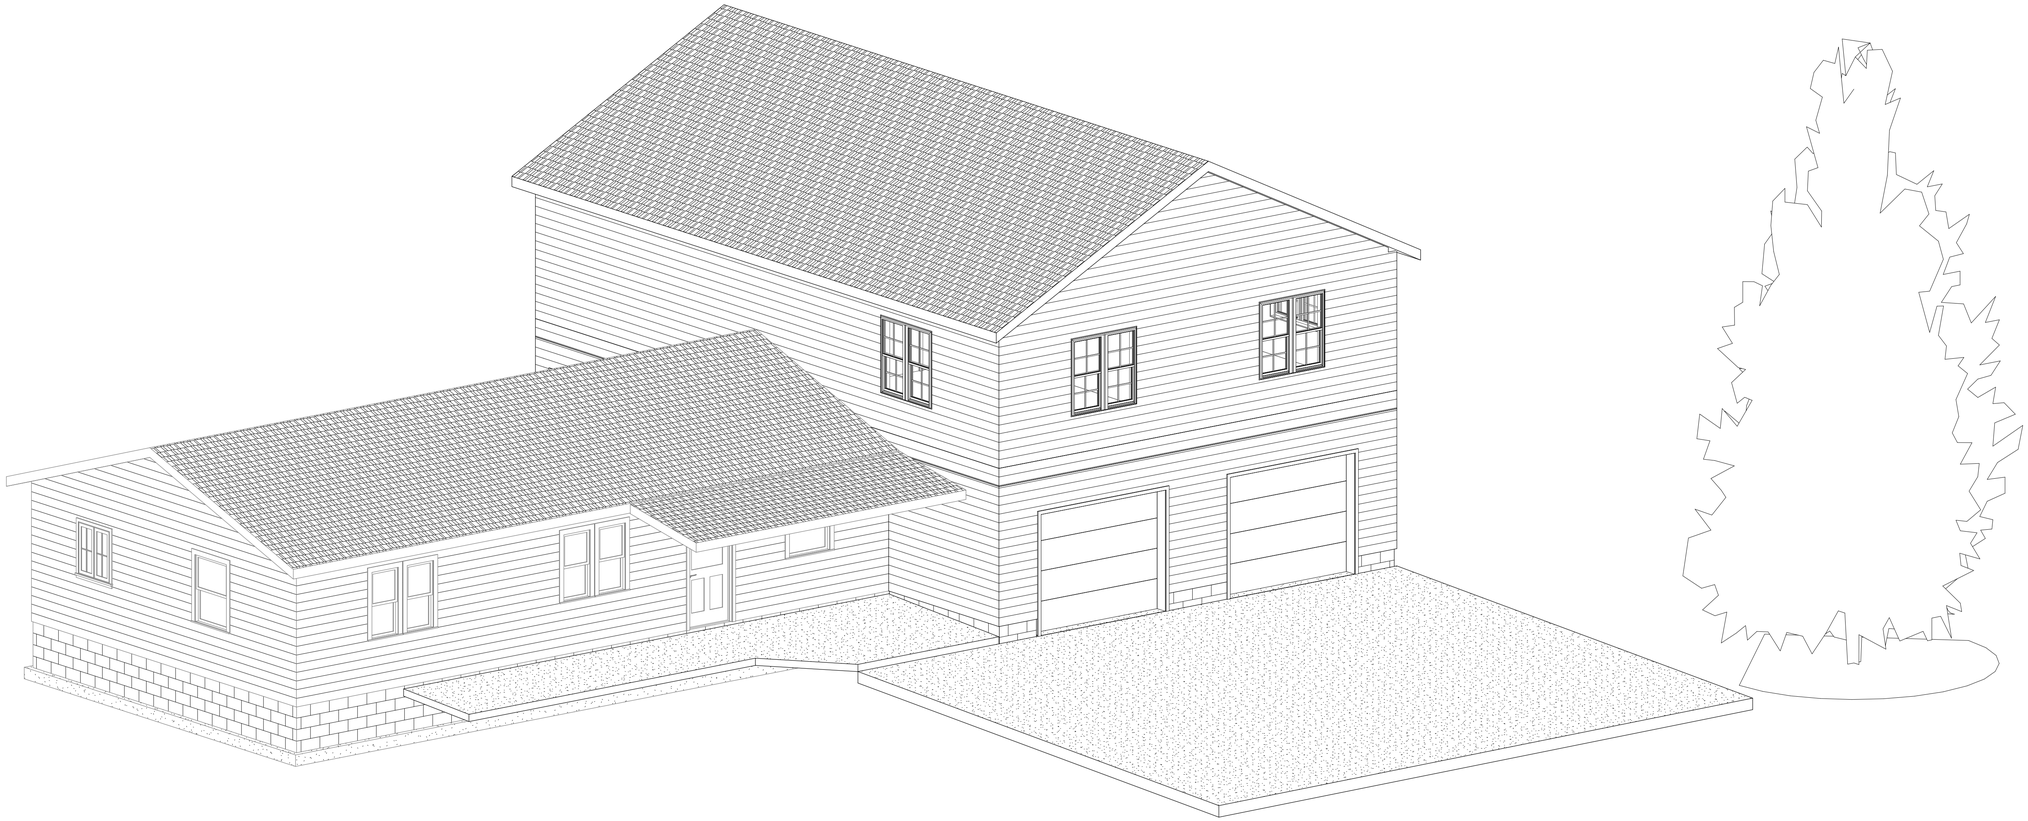

1 3D Cover

R&R DRAFTING
llc.

29130 Taylor Rd
Dennison, Ohio 44621
Phone 330-440-2717
Email rrdrafting@yahoo.com

Tim & Hiedi Sibila
11457 Shaefer St NW
Massillon, OH 44647

No.	Description	Date

Sibila
Garage/Home Addition
Cover

Project number	
Date	07/14/2018
Drawn by	Author
Checked by	Checker

A000

Scale

7/14/2018 12:51:14 AM

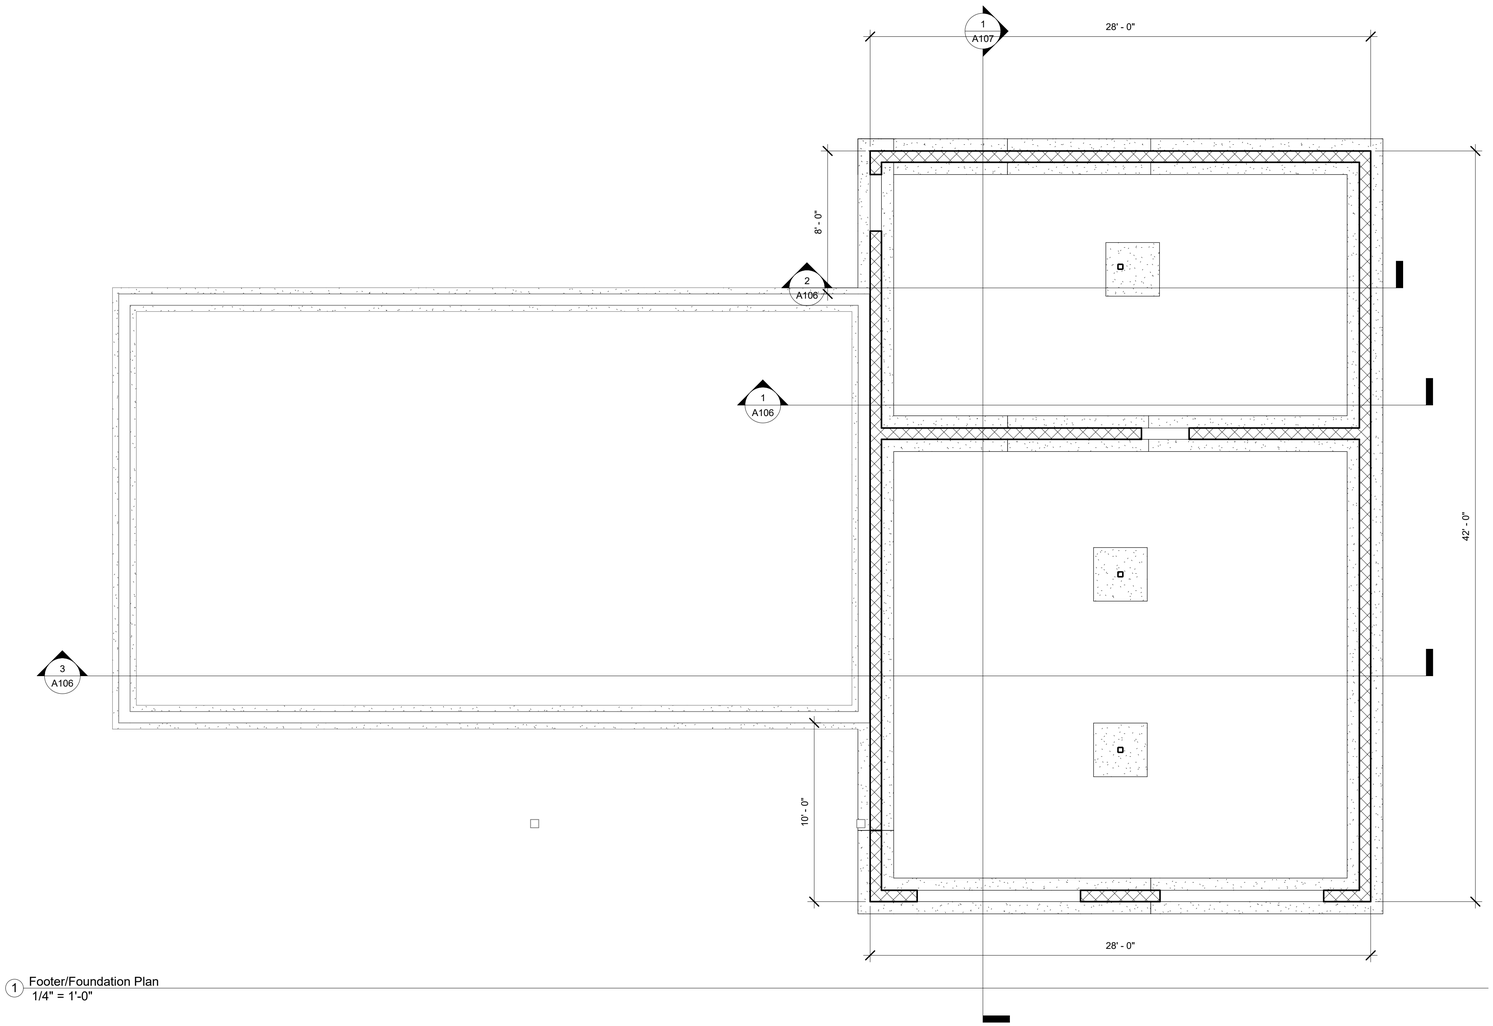

1 Footer/Foundation Plan
1/4" = 1'-0"

R&R DRAFTING
llc.

29130 Taylor Rd
Dennison, Ohio 44621
Phone 330-440-2717
Email rrdrafting@yahoo.com

Tim & Hiedi Sibila
11457 Shaefer St NW
Massillon, OH 44647

No.	Description	Date

Sibila

Garage/Home Addition

Footer/Foundation Plan

Project number	
Date	07/14/2018
Drawn by	RJR
Checked by	TS

A100

Scale 1/4" = 1'-0"

7/14/2018 12:51:14 AM

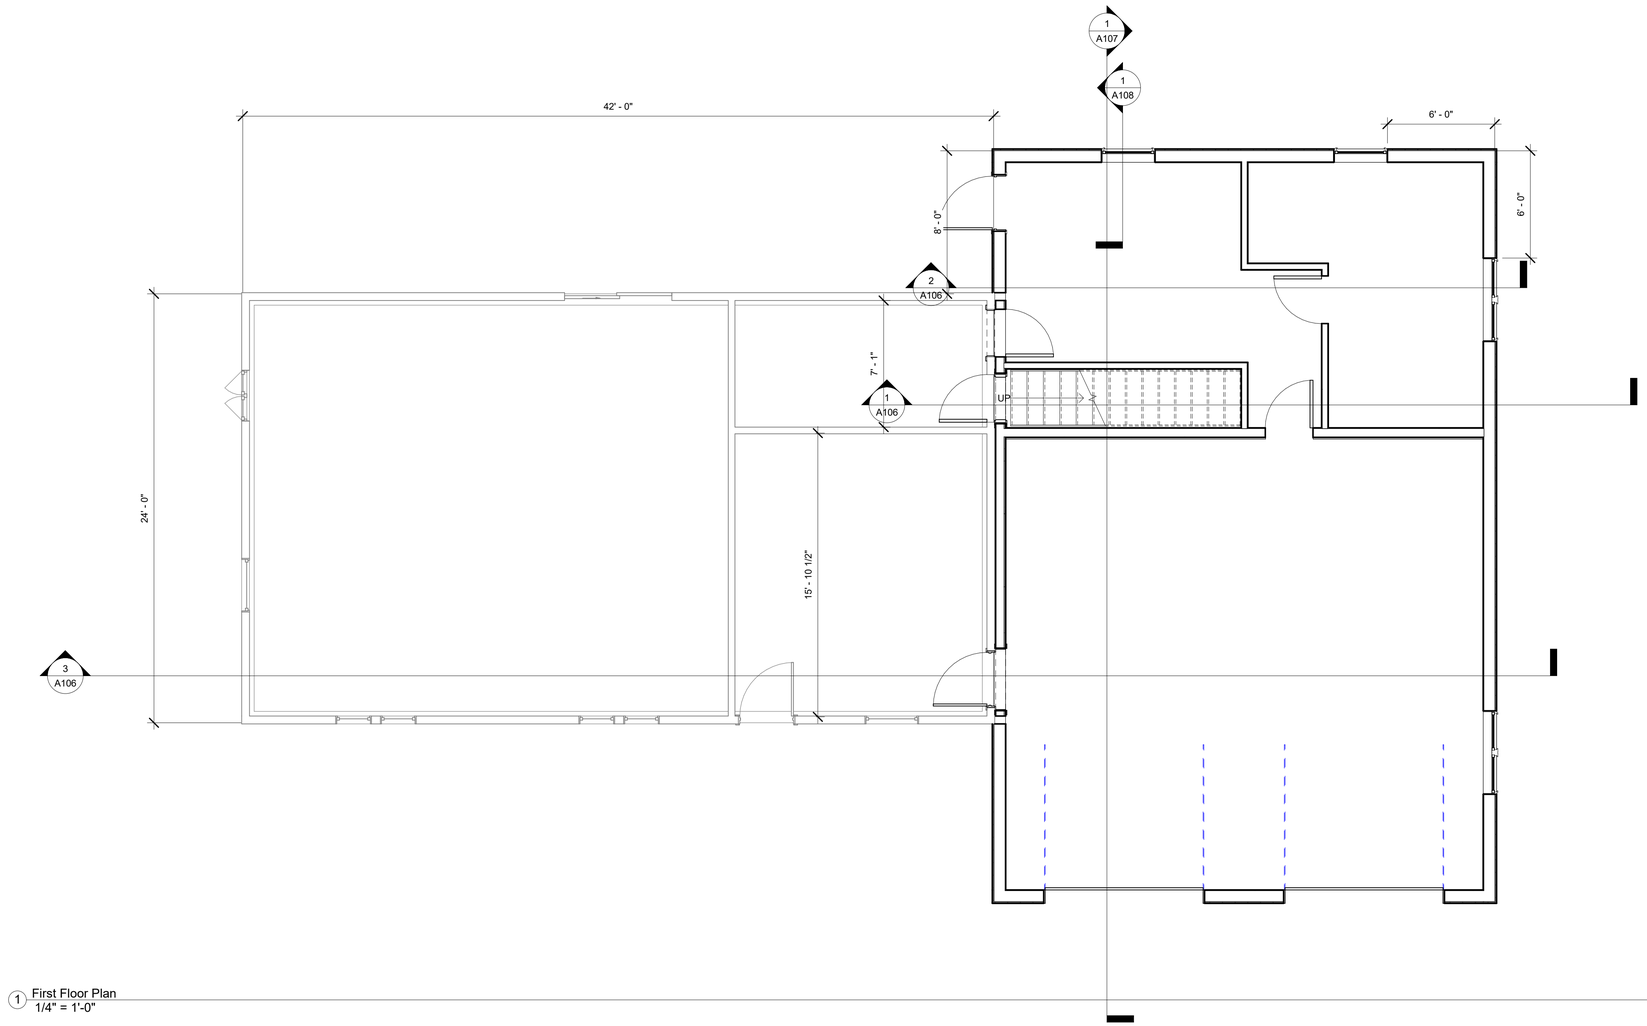

1 First Floor Plan
1/4" = 1'-0"

R&R DRAFTING
llc.

29130 Taylor Rd
Dennison, Ohio 44621
Phone 330-440-2717
Email rrdrafting@yahoo.com

Tim & Hiedi Sibila
11457 Shaefer St NW
Massillon, OH 44647

No.	Description	Date

Sibila
Garage/Home Addition
First Floor Plan

Project number	
Date	07/14/2018
Drawn by	RJR
Checked by	TS

A101

Scale 1/4" = 1'-0"

7/14/2018 12:51:14 AM

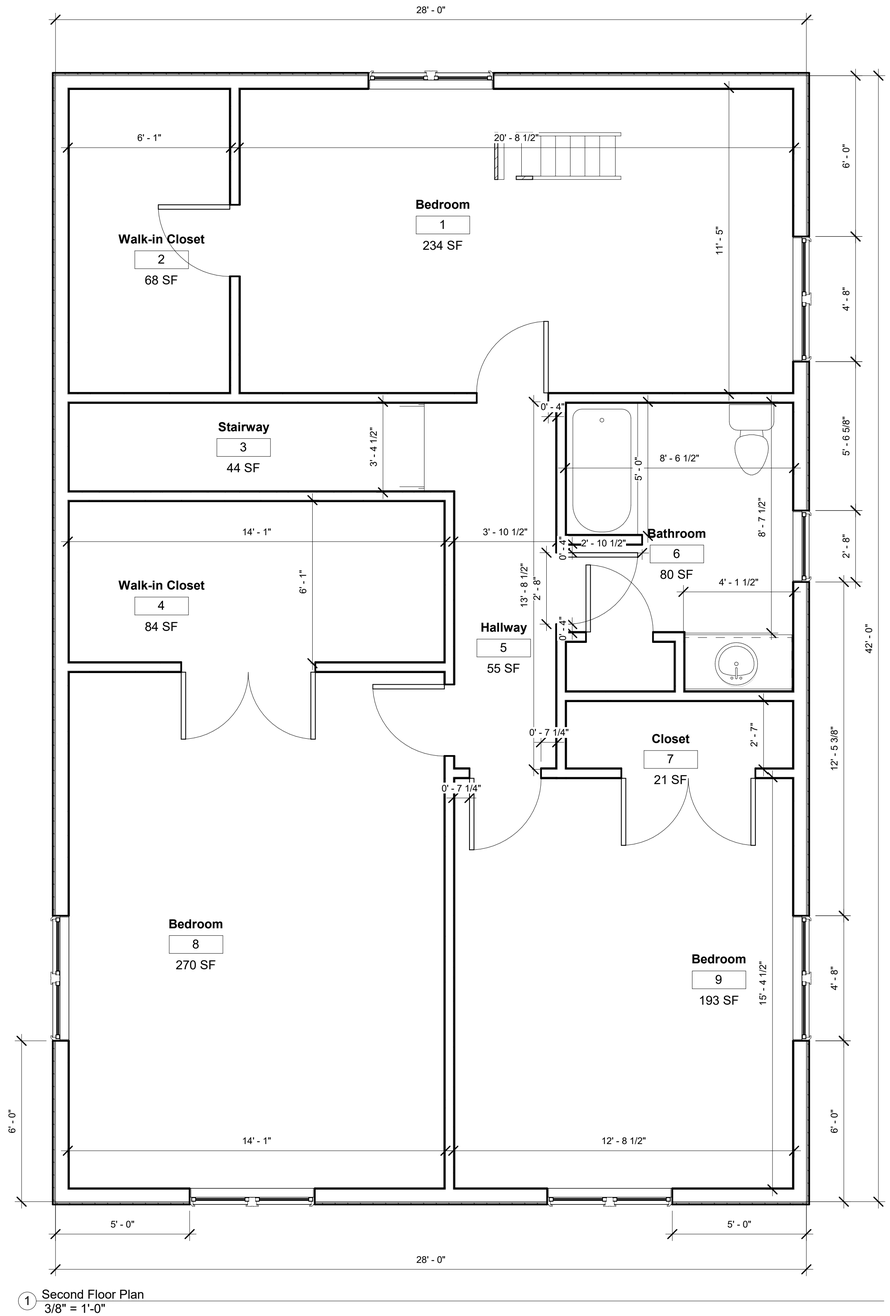

1 Second Floor Plan
3/8" = 1'-0"

R&R DRAFTING
llc.

29130 Taylor Rd
Dennison, Ohio 44621
Phone 330-440-2717
Email rrdrafting@yahoo.com

Tim & Hiedi Sibila
11457 Shaefer St NW
Massillon, OH 44647

No.	Description	Date

Sibila

Garage/Home Addition

Second Floor Plan

Project number	
Date	07/14/2018
Drawn by	RJR
Checked by	TS

A102

Scale 3/8" = 1'-0"

7/14/2018 12:51:15 AM

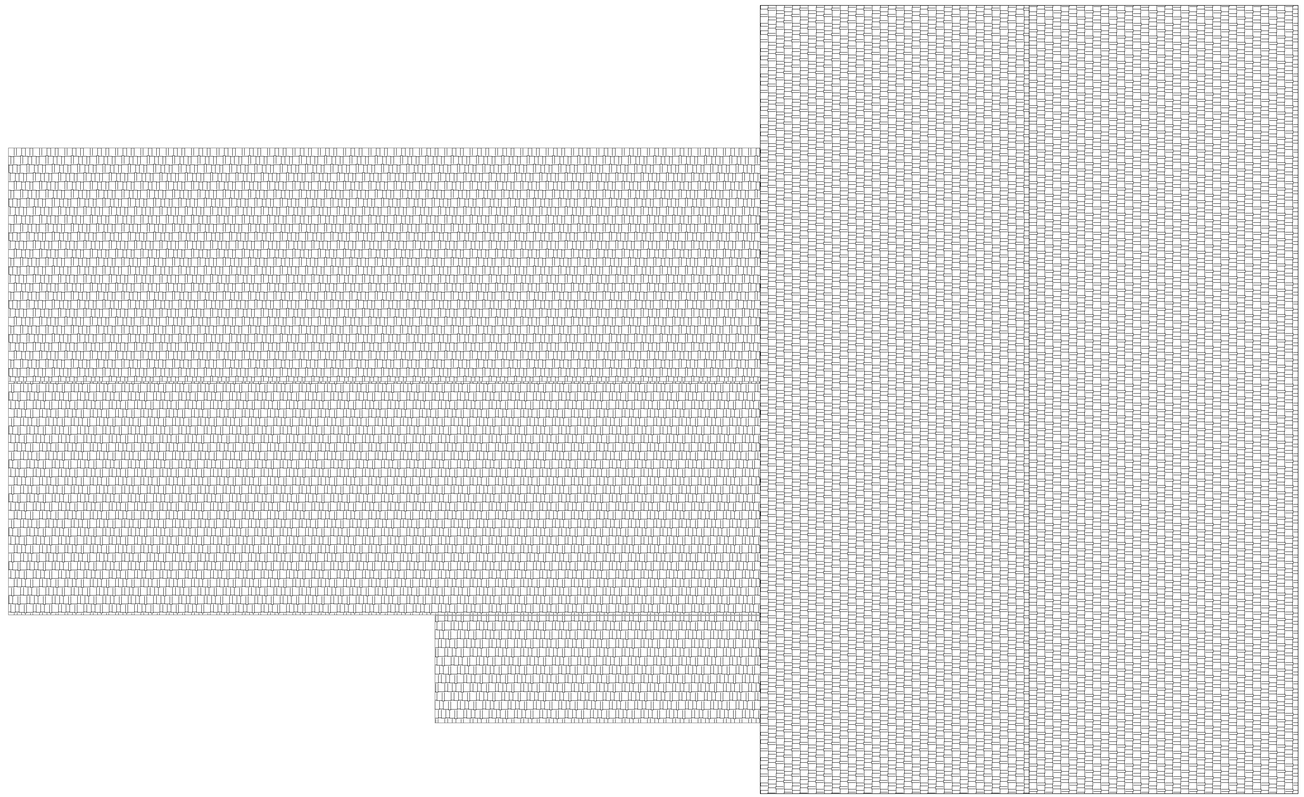

1 Roof Plan
1/4" = 1'-0"

R&R DRAFTING
llc.

29130 Taylor Rd
Dennison, Ohio 44621
Phone 330-440-2717
Email rrdrafting@yahoo.com

Tim & Hiedi Sibila
11457 Shaefer St NW
Massillon, OH 44647

No.	Description	Date

Sibila
Garage/Home Addition
Roof Plan

Project number	
Date	07/14/2018
Drawn by	RJR
Checked by	TS

A103

Scale 1/4" = 1'-0"

7/14/2018 12:51:15 AM

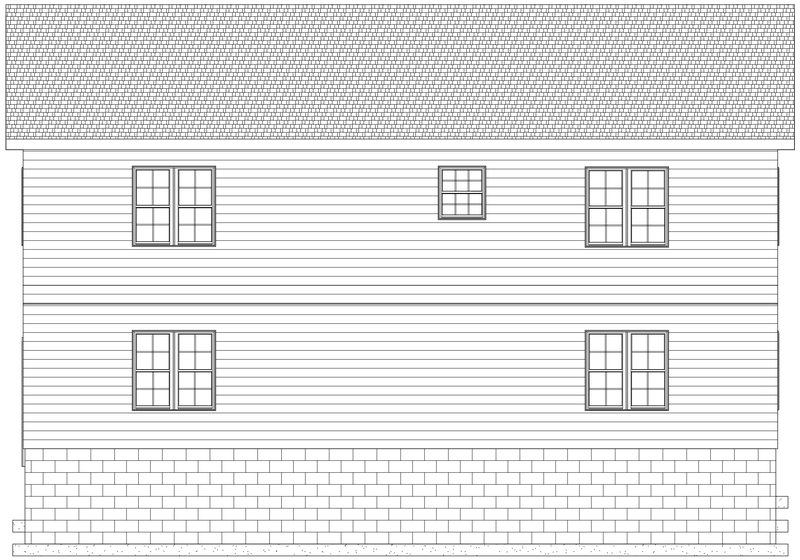

1 East
1/4" = 1'-0"

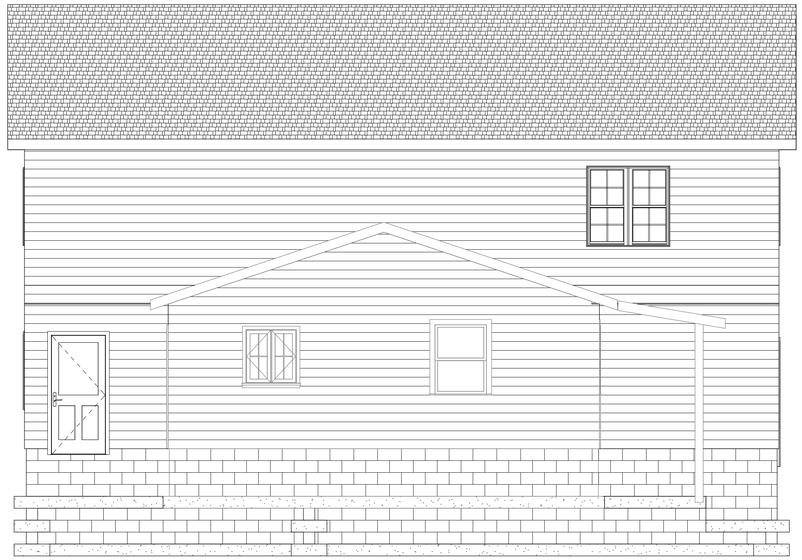

2 West
1/4" = 1'-0"

R&R DRAFTING
llc.

29130 Taylor Rd
Dennison, Ohio 44621
Phone 330-440-2717
Email rrdrafting@yahoo.com

Tim & Hiedi Sibila
11457 Shaefer St NW
Massillon, OH 44647

No.	Description	Date

Sibila

Garage/Home Addition

Elevations

Project number

Date 07/14/2018

Drawn by RJR

Checked by TS

A104

Scale 1/4" = 1'-0"

7/14/2018 12:51:16 AM

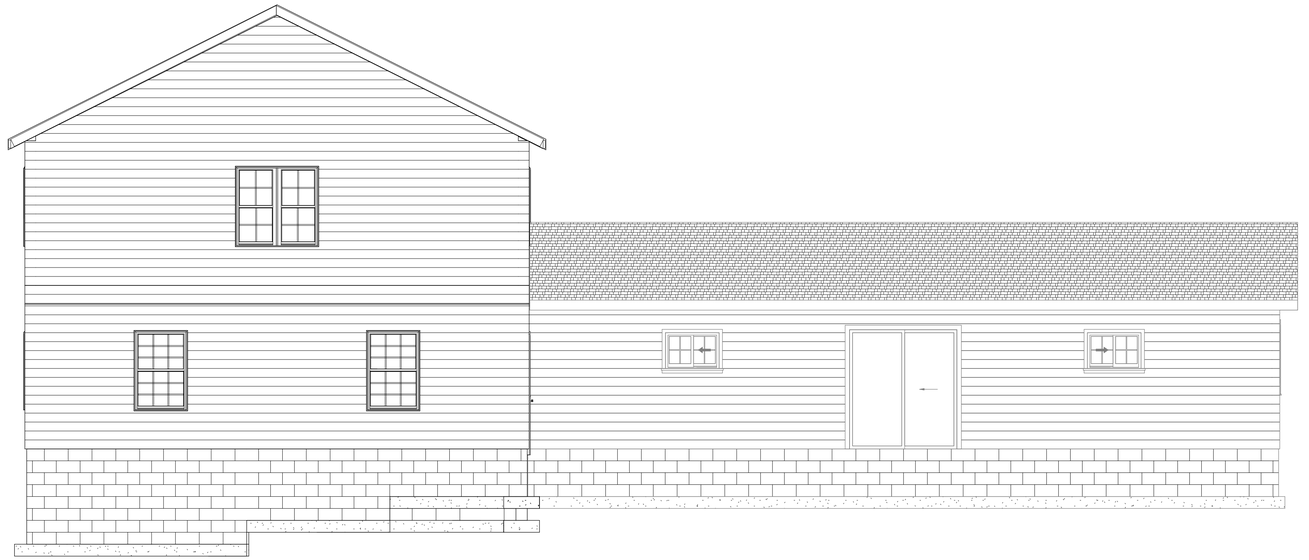

1 North
1/4" = 1'-0"

2 South
1/4" = 1'-0"

R&R DRAFTING
llc.

29130 Taylor Rd
Dennison, Ohio 44621
Phone 330-440-2717
Email rrdrafting@yahoo.com

Tim & Hiedi Sibila
11457 Shaefer St NW
Massillon, OH 44647

No.	Description	Date

Sibila
Garage/Home Addition
Elevations

Project number	
Date	07/14/2018
Drawn by	RJR
Checked by	TS

A105

Scale 1/4" = 1'-0"

7/14/2018 12:51:17 AM

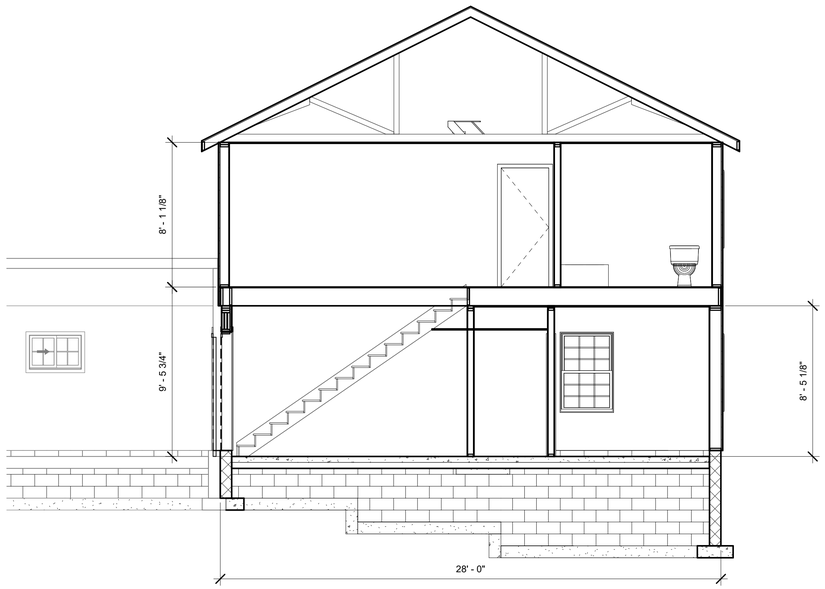

1 Section 2
1/4" = 1'-0"

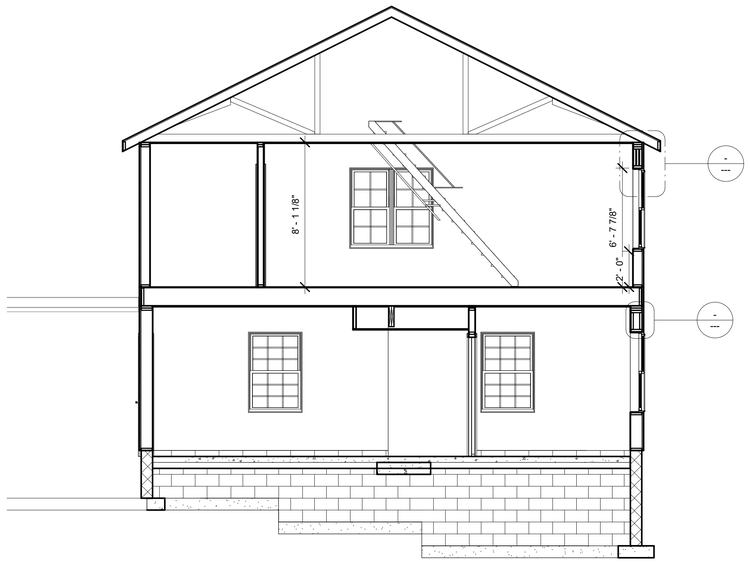

2 Section 3
1/4" = 1'-0"

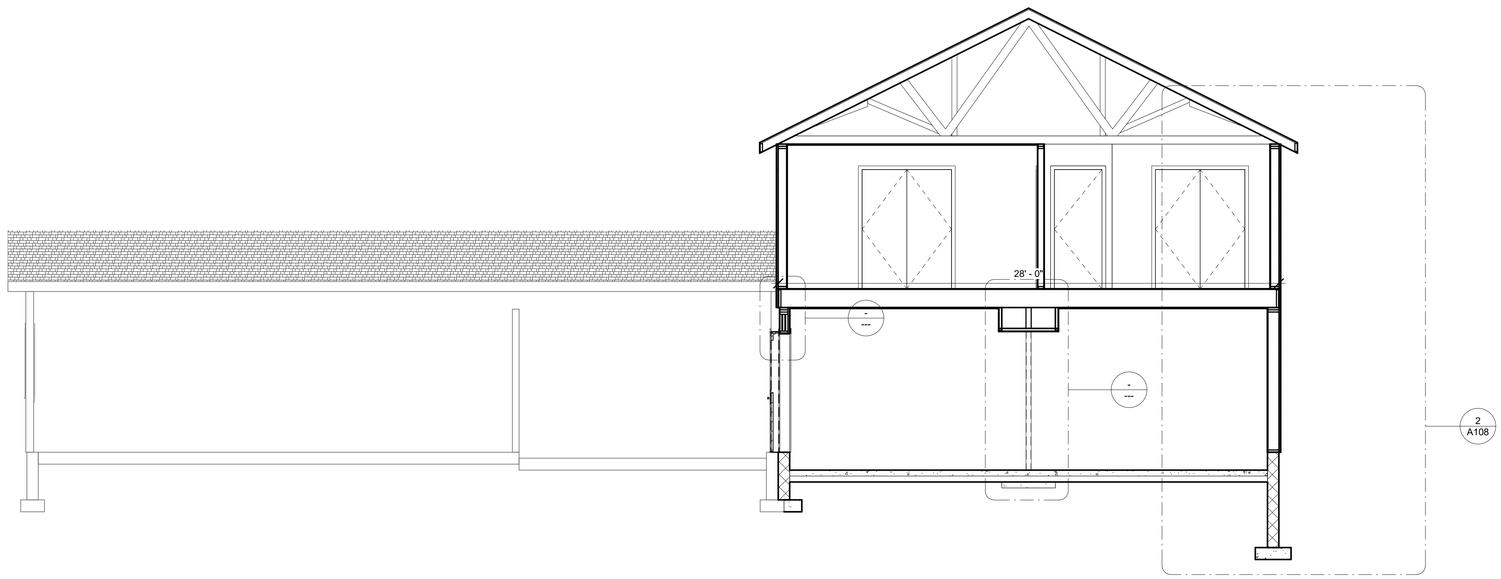

3 Section 4
1/4" = 1'-0"

R&R DRAFTING
llc.

29130 Taylor Rd
Dennison, Ohio 44621
Phone 330-440-2717
Email rrdrafting@yahoo.com

Tim & Hiedi Sibila
11457 Shaefer St NW
Massillon, OH 44647

No.	Description	Date

Sibila
Garage/Home Addition
Sections

Project number	
Date	07/14/2018
Drawn by	RJR
Checked by	TS

A106

Scale 1/4" = 1'-0"

7/14/2018 12:51:17 AM

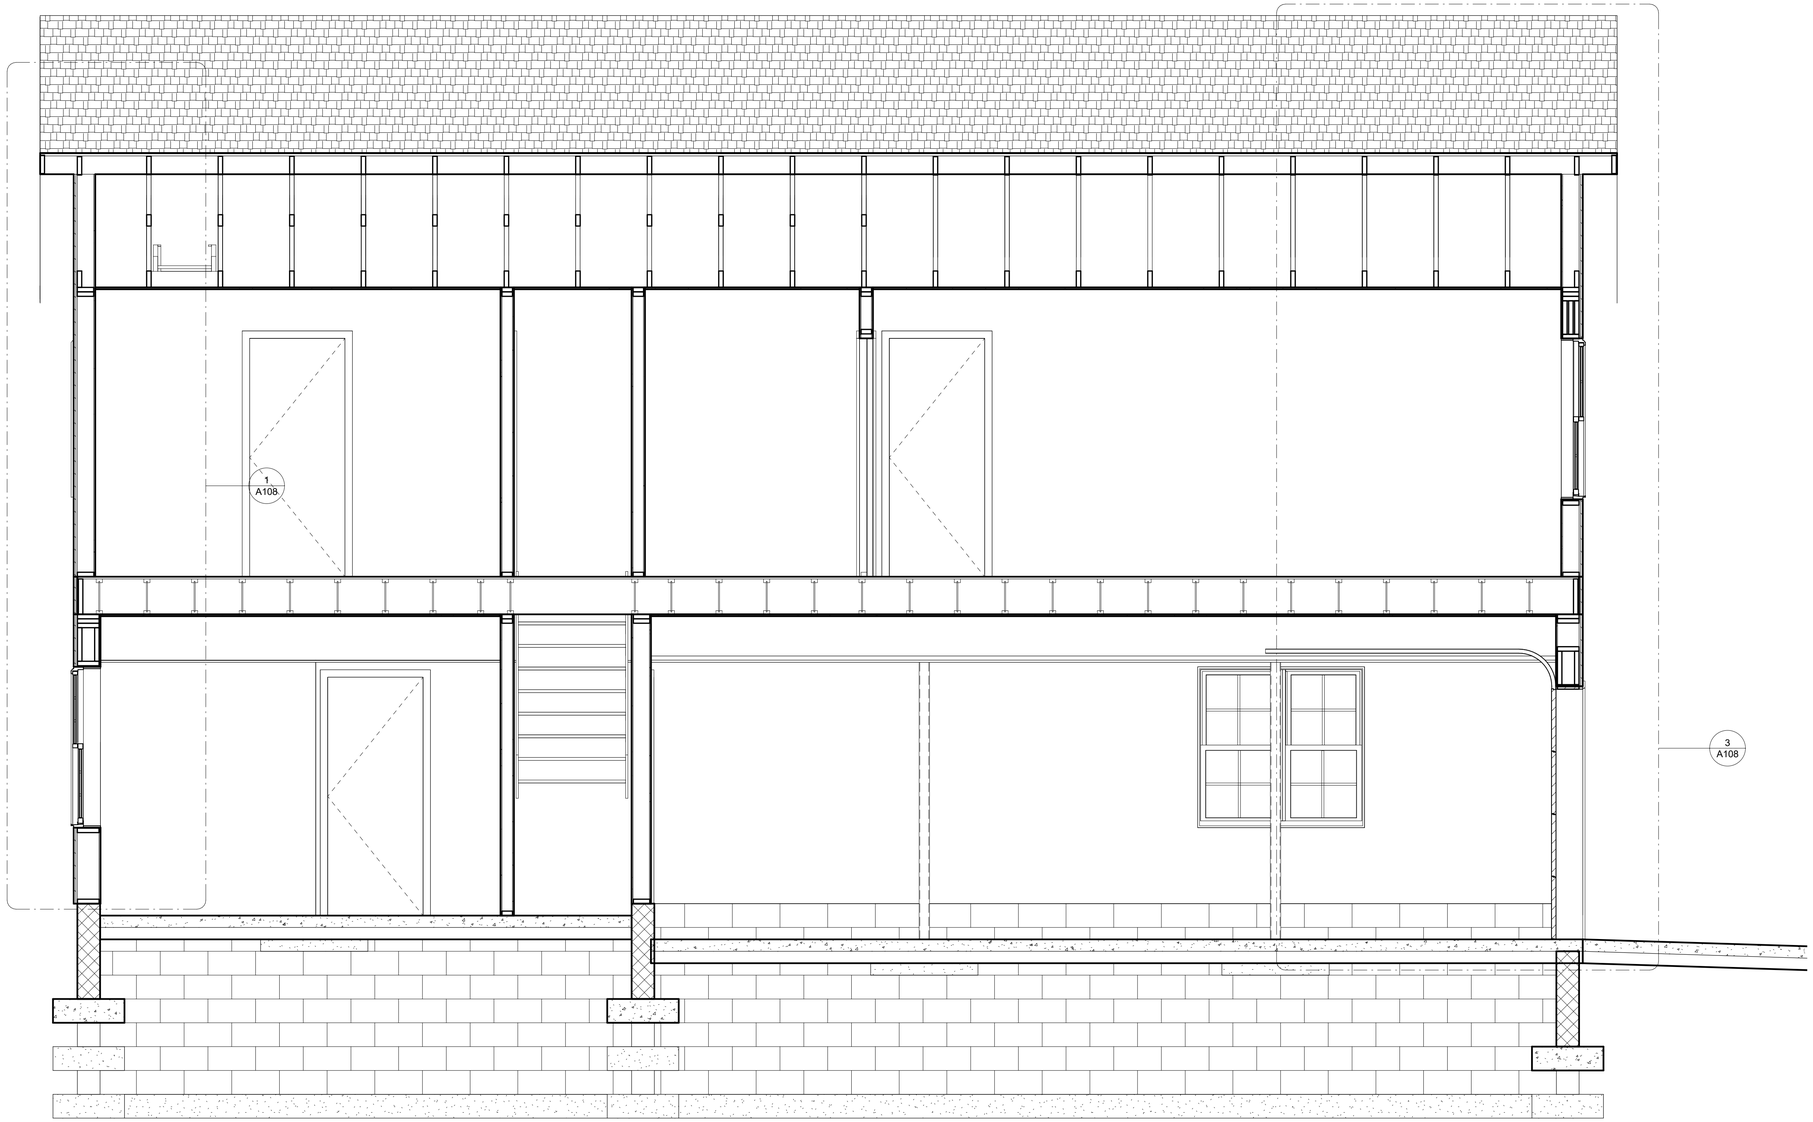

1 Section 6
1/2" = 1'-0"

R&R DRAFTING
llc.

29130 Taylor Rd
Dennison, Ohio 44621
Phone 330-440-2717
Email rrdrafting@yahoo.com

Tim & Hiedi Sibila
11457 Shaefer St NW
Massillon, OH 44647

No.	Description	Date

Sibila
Garage/Home Addition
Sections

Project number	
Date	07/14/2018
Drawn by	RJR
Checked by	TS

A107

Scale 1/2" = 1'-0"

7/14/2018 12:51:18 AM

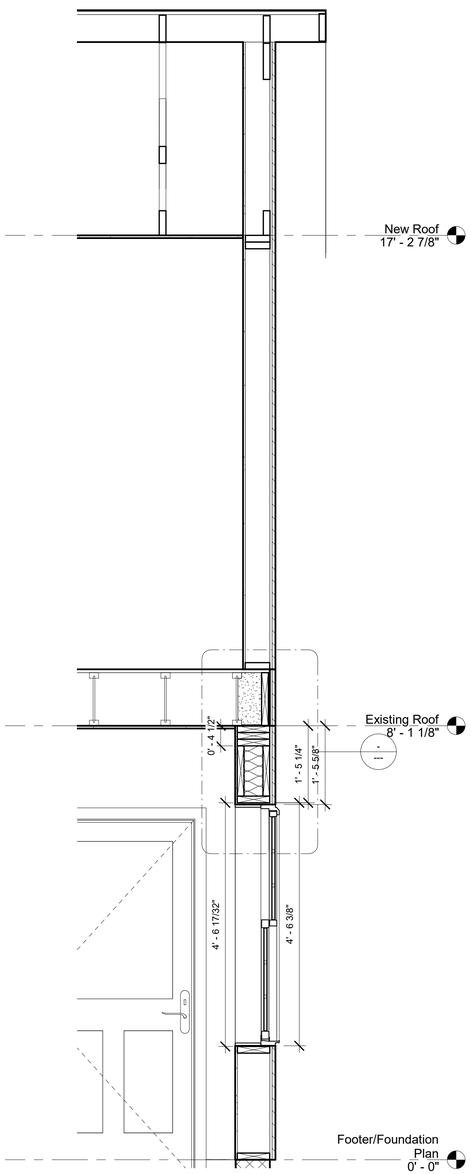

1 Section 8
3/4" = 1'-0"

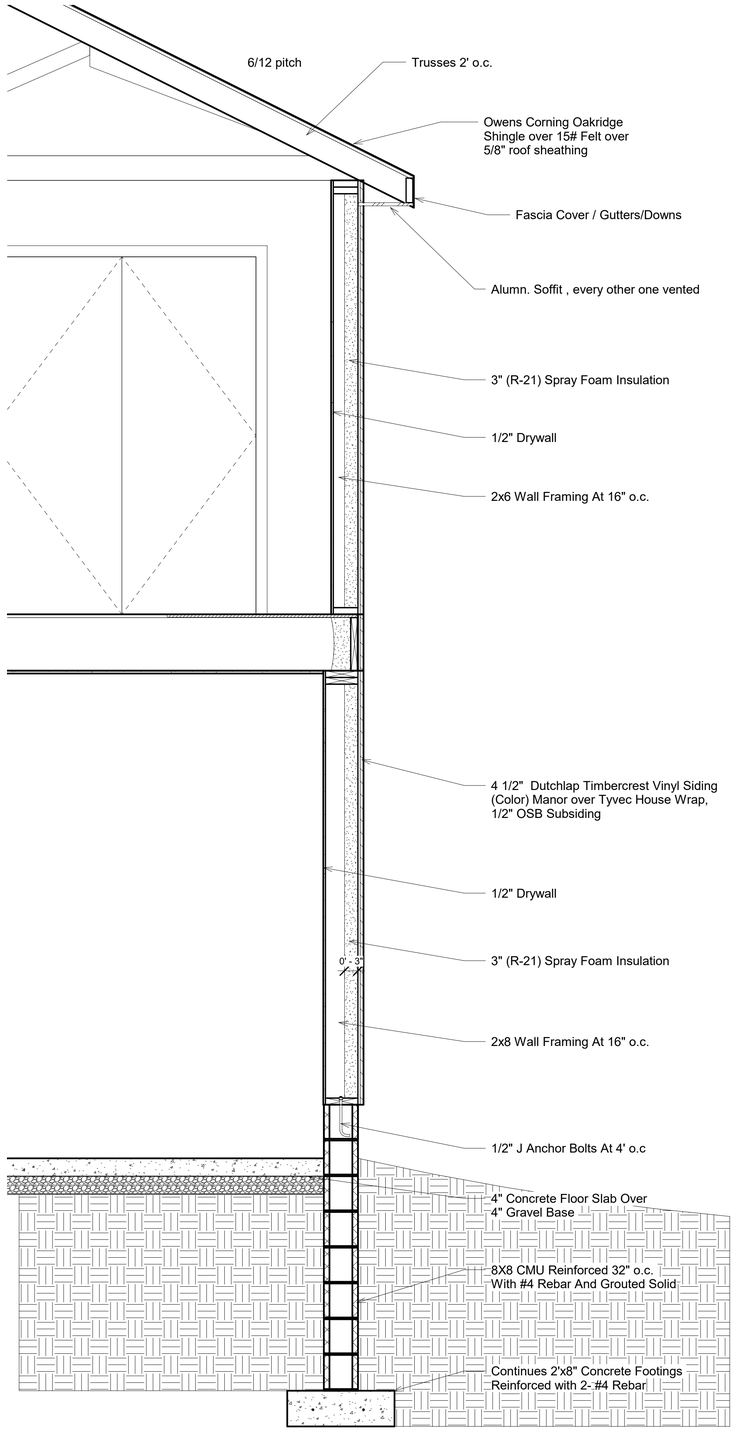

2 Typical Exterior Walls
3/4" = 1'-0"

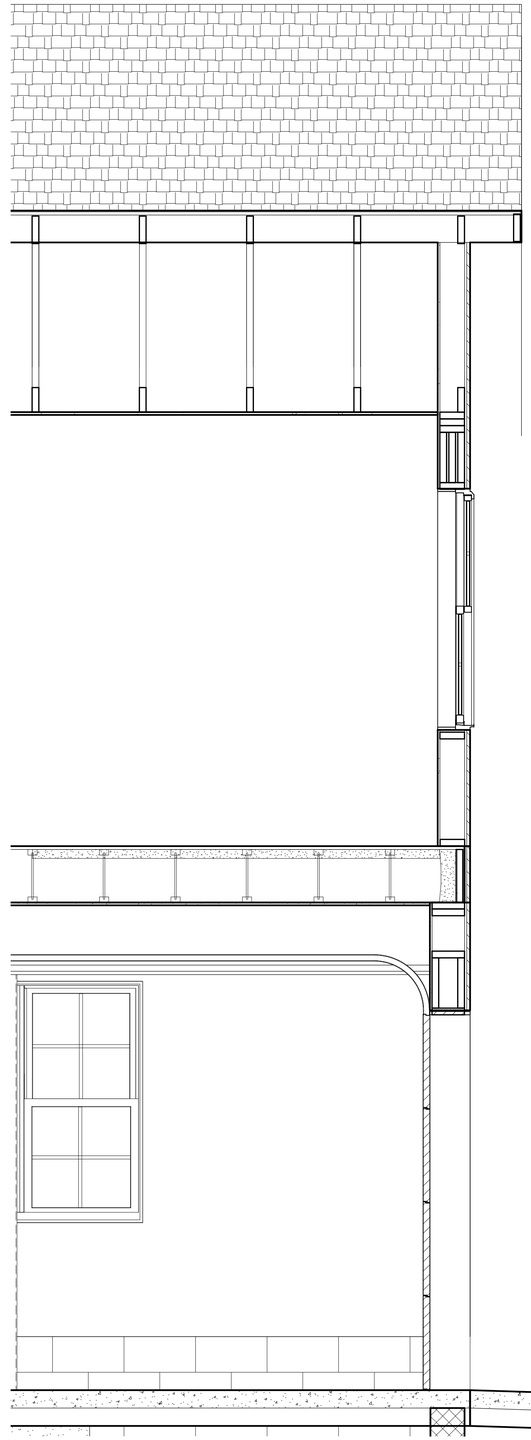

3 Section 6 - Callout 1
3/4" = 1'-0"

R&R DRAFTING
llc.

29130 Taylor Rd
Dennison, Ohio 44621
Phone 330-440-2717
Email rrdrafting@yahoo.com

Tim & Hiedi Sibila
11457 Shaefer St NW
Massillon, OH 44647

No.	Description	Date

Sibila
Garage/Home Addition
Wall Sections

Project number	
Date	07/14/2018
Drawn by	RJR
Checked by	TS

A108

Scale 3/4" = 1'-0"

7/14/2018 12:51:18 AM

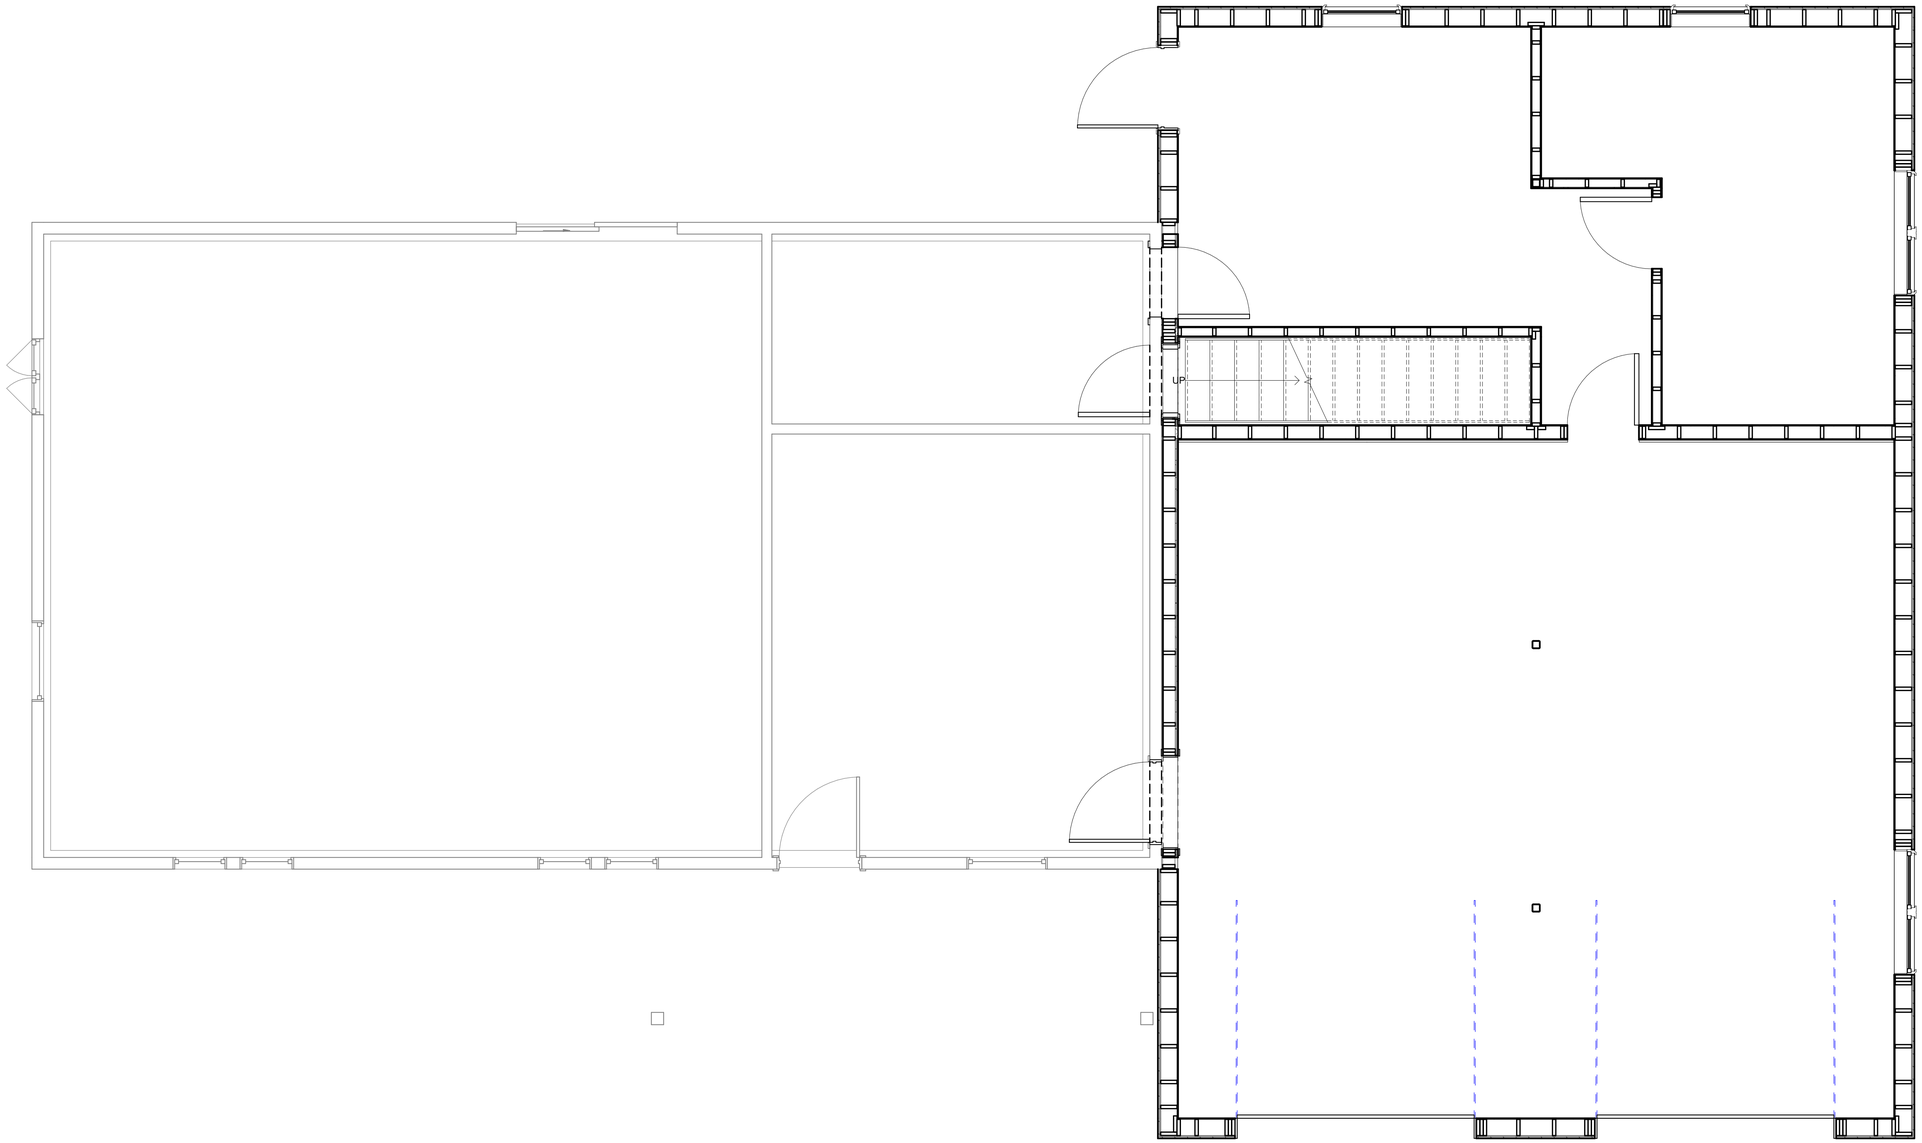

1 First Floor Wall Framing Plan
3/8" = 1'-0"

R&R DRAFTING
llc.

29130 Taylor Rd
Dennison, Ohio 44621
Phone 330-440-2717
Email rrdrafting@yahoo.com

Tim & Hiedi Sibila
11457 Shaefer St NW
Massillon, OH 44647

No.	Description	Date

Sibila

Garage/Home Addition

First Floor Wall Framing Plan

Project number

Date 07/14/2018

Drawn by RJR

Checked by TS

A109

Scale 3/8" = 1'-0"

7/14/2018 12:51:19 AM

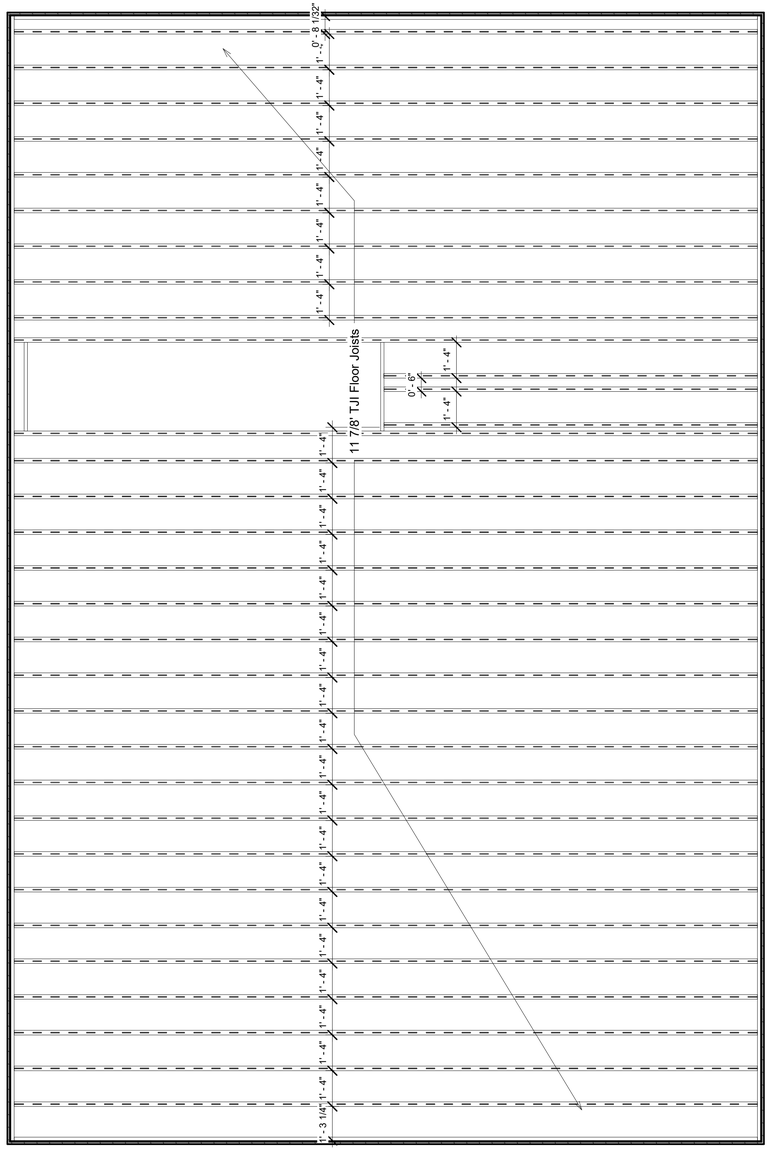

1 Second Floor Framing Plan
3/8" = 1'-0"

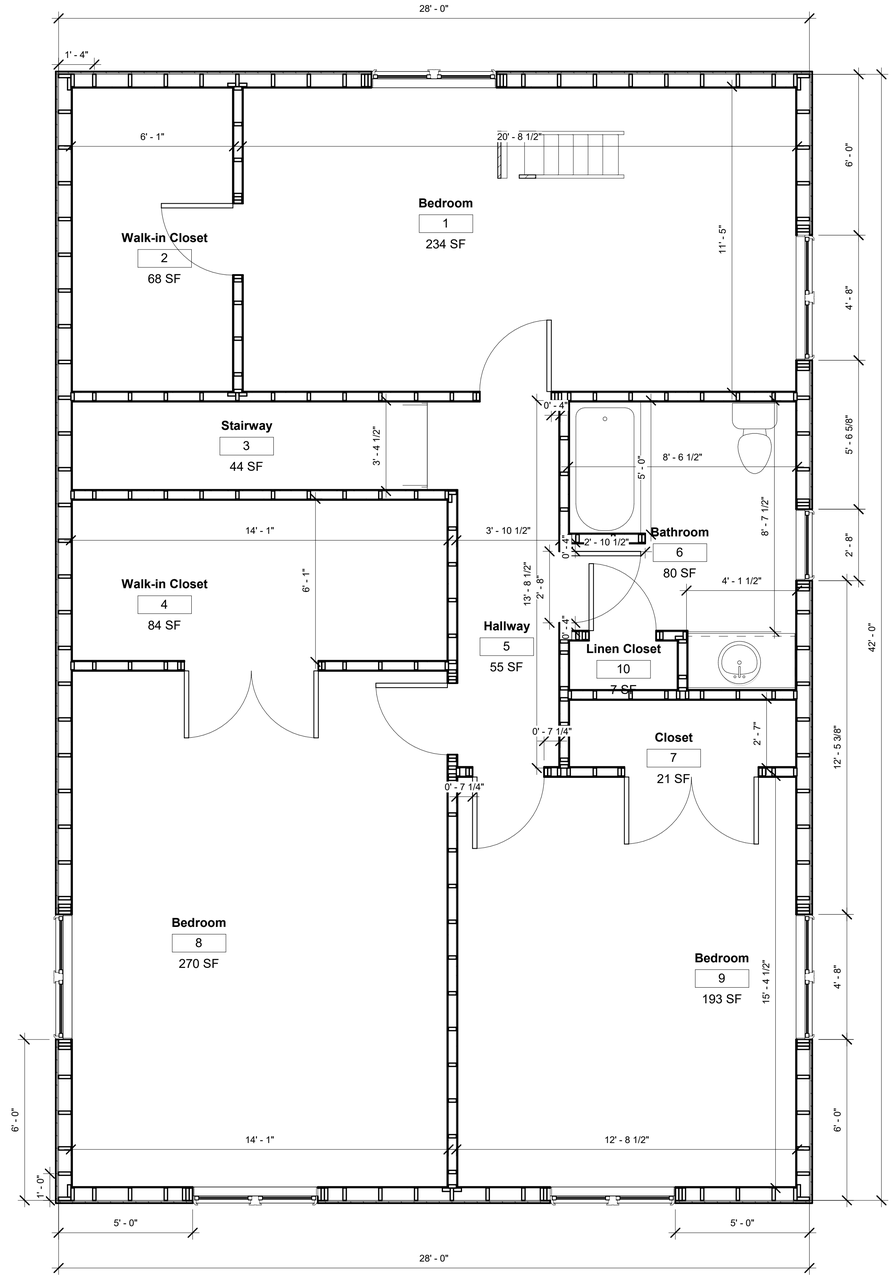

2 Second Floor Wall Framing Plan
3/8" = 1'-0"

R&R DRAFTING
llc.

29130 Taylor Rd
Dennison, Ohio 44621
Phone 330-440-2717
Email rrdrafting@yahoo.com

Tim & Hiedi Sibila
11457 Shaefer St NW
Massillon, OH 44647

No.	Description	Date

Sibila
Garage/Home Addition
Second Floor/Wall Framing Plan

Project number	
Date	07/14/2018
Drawn by	RJR
Checked by	TS
	A110
Scale	3/8" = 1'-0"

7/14/2018 12:51:19 AM

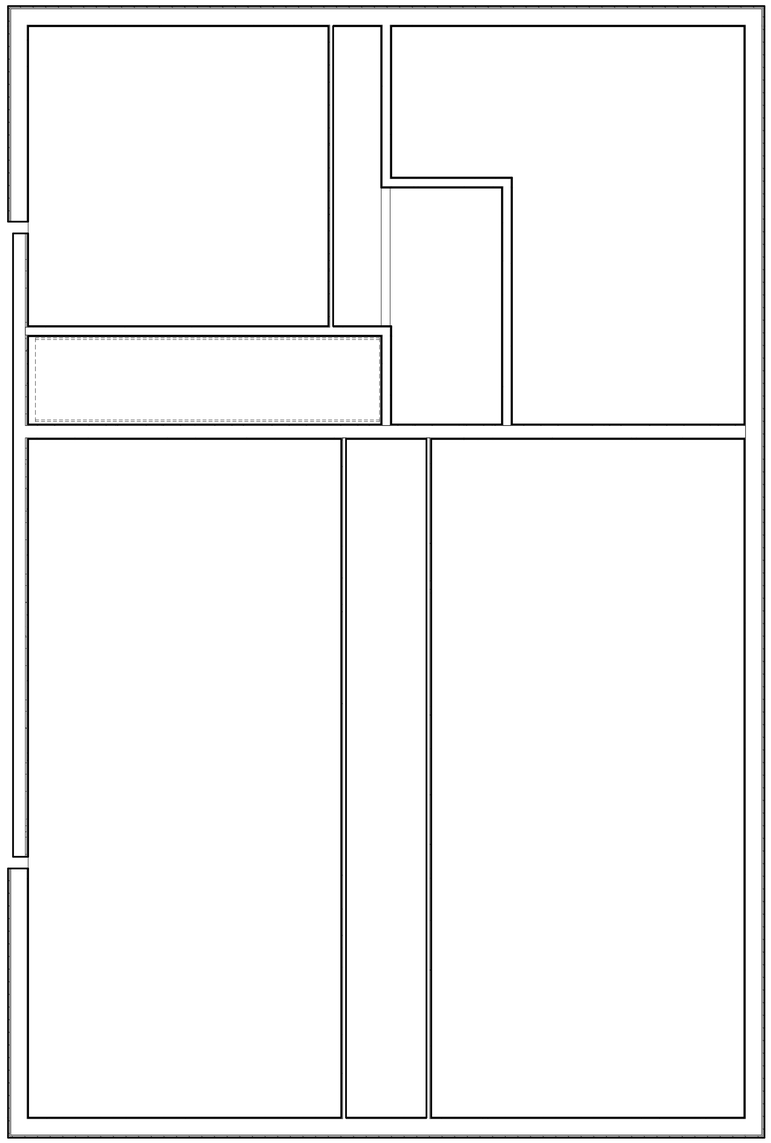

1 First Floor Ceiling Plan
3/8" = 1'-0"

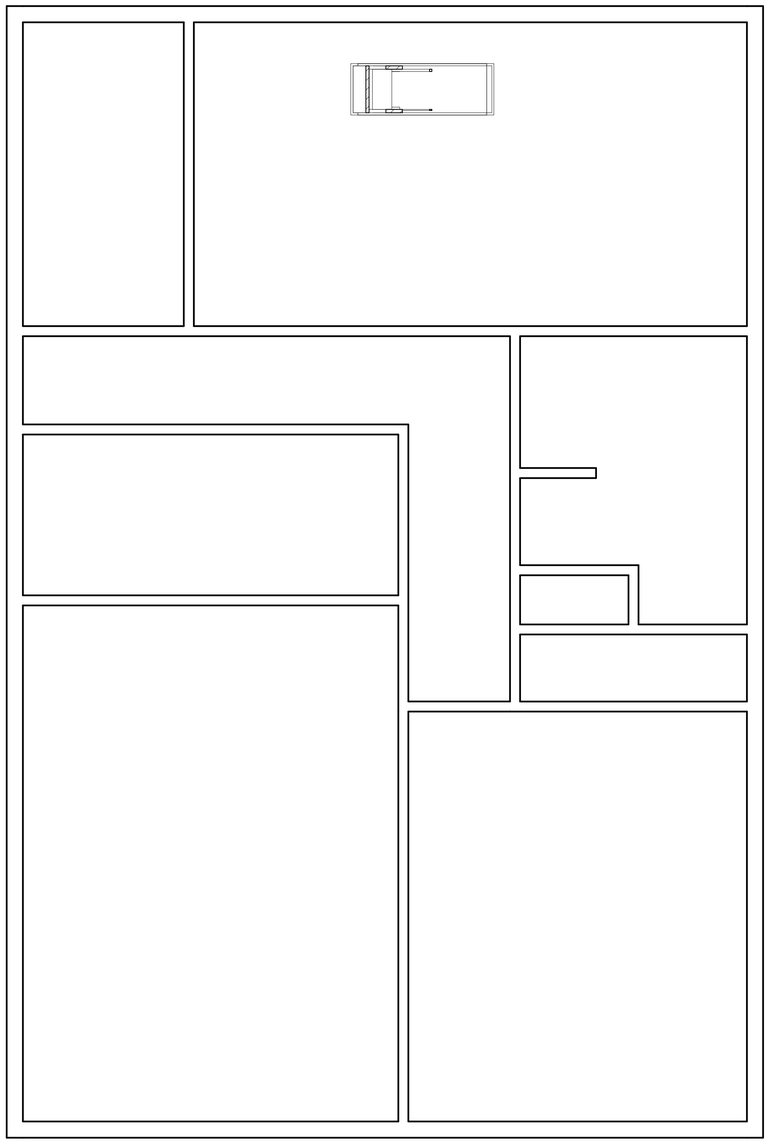

2 Second Floor Ceiling Plan
3/8" = 1'-0"

R&R DRAFTING
llc.

29130 Taylor Rd
Dennison, Ohio 44621
Phone 330-440-2717
Email rrdrafting@yahoo.com

Tim & Hiedi Sibila
11457 Shaefer St NW
Massillon, OH 44647

No.	Description	Date

Sibila

Garage/Home Addition

Ceiling Plans

Project number

Date 07/14/2018

Drawn by RJR

Checked by TS

A111

Scale 3/8" = 1'-0"

7/14/2018 12:51:19 AM

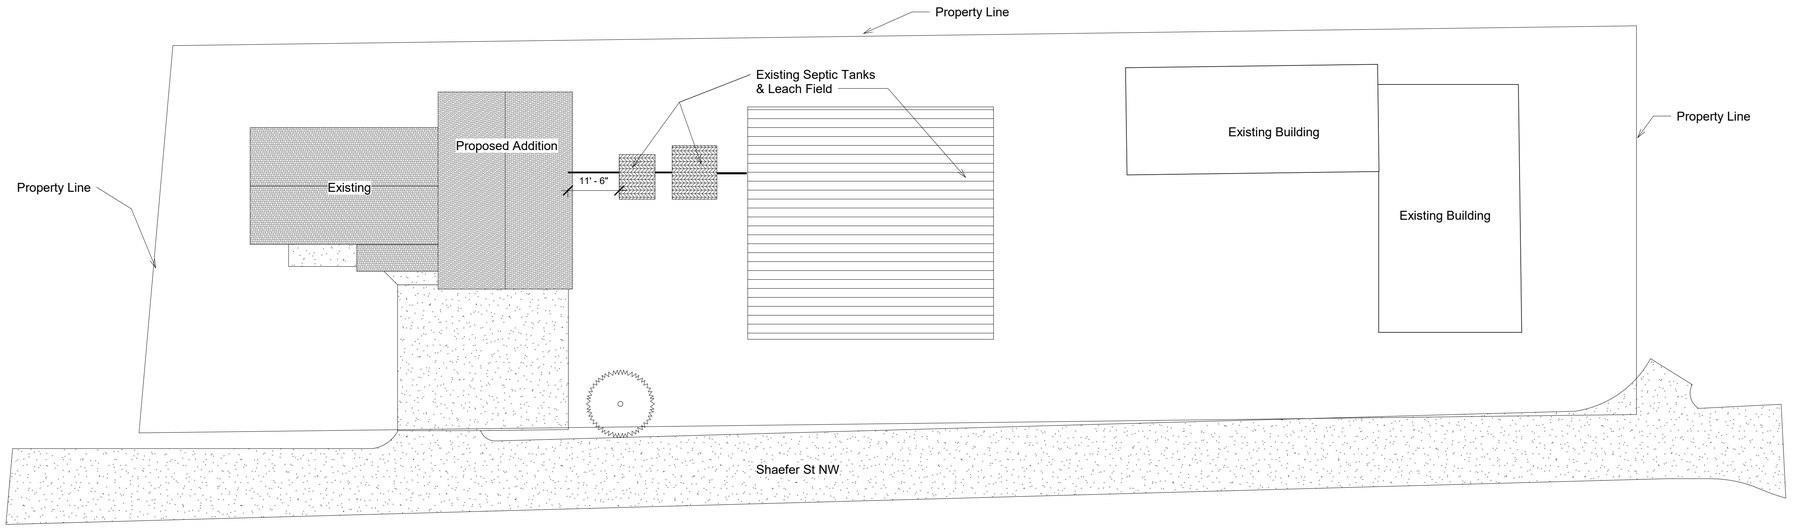

1 Site Plan
1/16" = 1'-0"

R&R DRAFTING
llc.

29130 Taylor Rd
Dennison, Ohio 44621
Phone 330-440-2717
Email rrdrafting@yahoo.com

Tim & Hiedi Sibila
11457 Shaefer St NW
Massillon, OH 44647

No.	Description	Date

Sibila
Garage/Home Addition
Site Plan

Project number	
Date	07/14/2018
Drawn by	Author
Checked by	Checker

C100

Scale 1/16" = 1'-0"

7/14/2018 12:51:20 AM