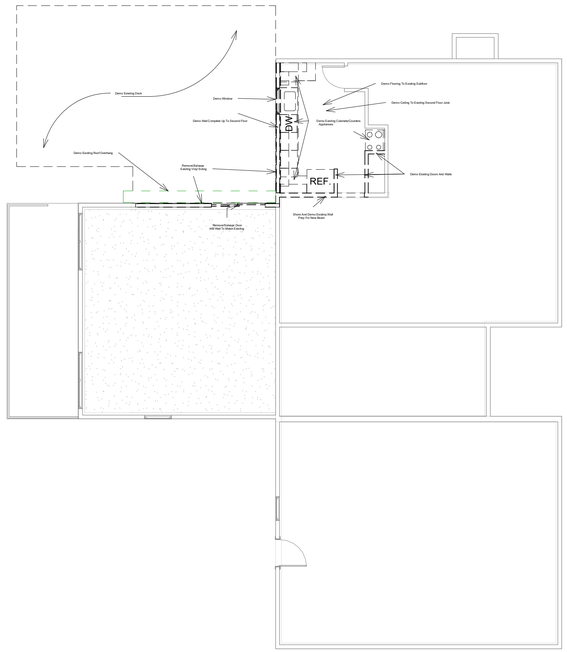

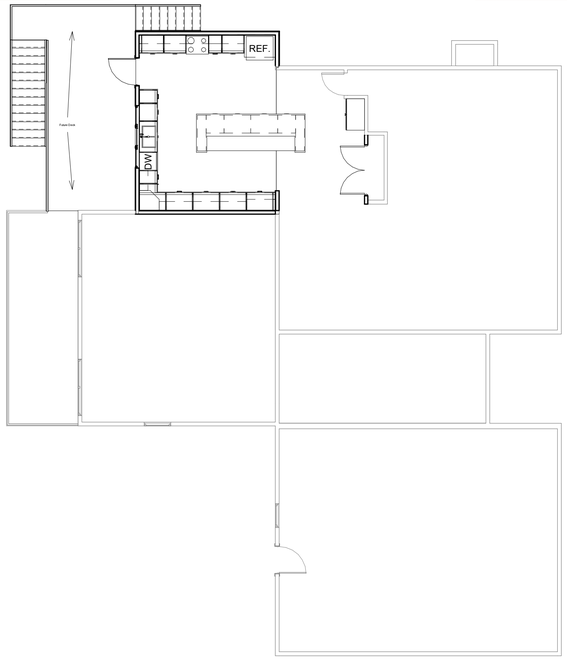

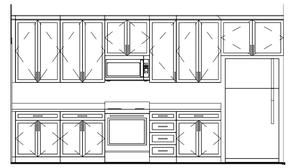

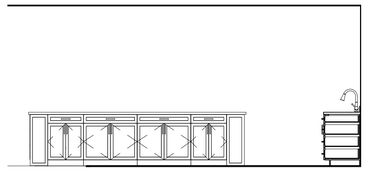

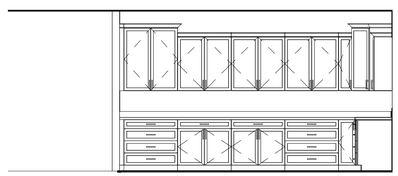

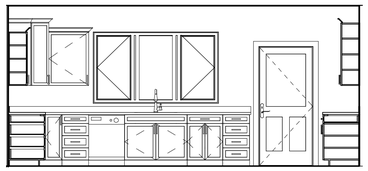

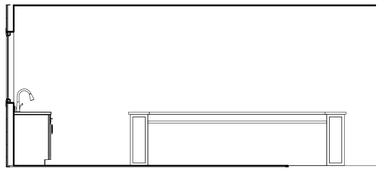

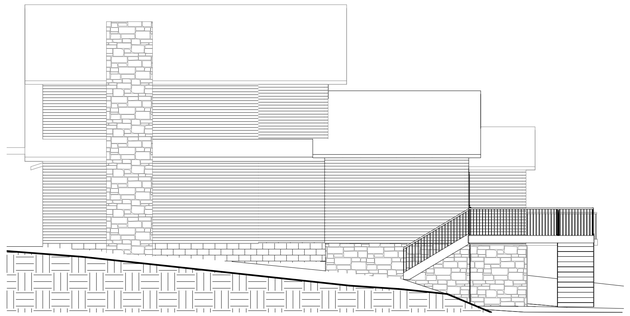

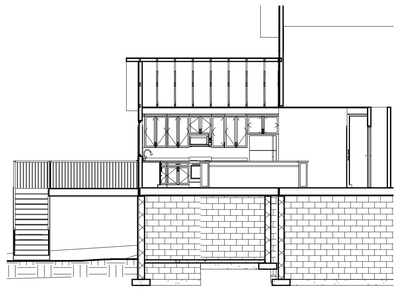

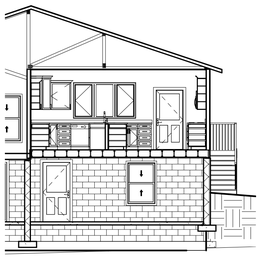

6 Section 2 Copy 1
1/8" = 1'-0"

R&R DRAFTING
llc.

29130 Taylor Rd
Dennison, Ohio 44621
Phone 330-440-2717
Email rrdrafting68@gmail.com

Graham Kitchen Addition
Canton OH, 44721

No.	Description	Date

Graham

Brochure

Date	06/18/2020
Drawn by	RJR
Checked by	Checker

B1

Scale: As indicated

11/6/2020 11:32:41 PM