Williams Residence

Drawing List	
Sheet Number	Sheet Name
A0	Cover

2 Loft Floor Plan
1/16" = 1'-0"

3 East
1/16" = 1'-0"

4 North
1/16" = 1'-0"

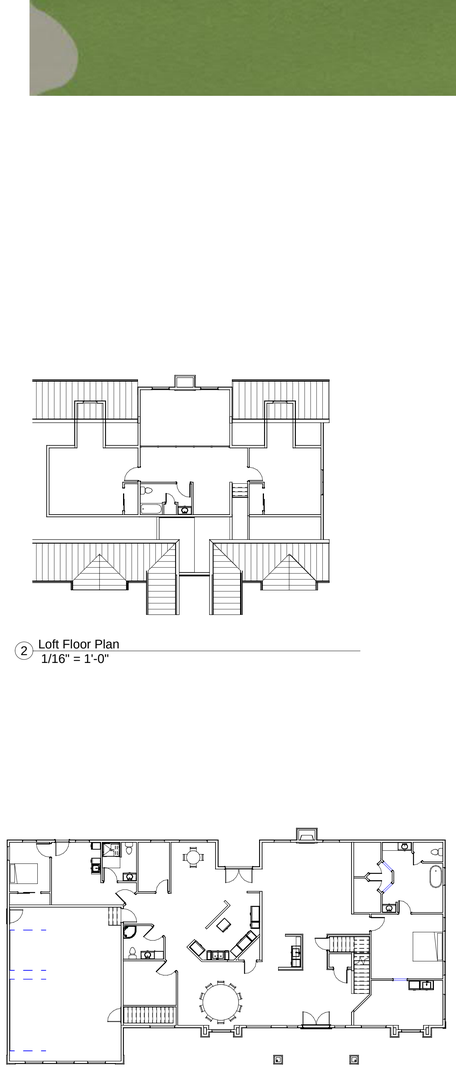

1 First Floor
1/16" = 1'-0"

5 South
1/16" = 1'-0"

6 West
1/16" = 1'-0"

General Note
General Contract/Owner
To Verify All Dimensions In Field

R&R DRAFTING
llc.

29130 Taylor Rd
Dennison, Ohio 44621
Phone 330-440-2717
Email rrdrafting68@gmail.com

Williams Residence
Wadsworth, Ohio

No.	Description	Date

Cover

Date 08/08/2022
Drawn by RJR
Checked by VW

A0

Scale 1/16" = 1'-0"

6/4/2023 8:40:52 PM